Permit #F00152692

FilmL.A., Inc.
6255 W Sunset Blvd, 12th Floor
Hollywood, CA 90028
t: (213)977-8600 - f: (213)977-8601
www.filmla.com

Summary Information

Permit No: F00152692 **Type of Permit:** FILMING **Release Date:** 06/05/2019

Production Company ARTS & SCIENCES

Insured Company Name ARTS & SCIENCES

Contact Phone No. 1 212-463-5589
Contact Phone No. 2
Fax
Address 662 N ROBERTSON BLVD
WEST HOLLYWOOD, California
90069

Production Title AT&T

Type of Production Commercial - Standard

Producer SAM MCGARRY

Director SEAN MEEHAN

1st AD ERIC TOPPER

Production Manager HARVEY HORTON

FilmL.A. Coordinator Tara Kramer

Location Manager DANIEL ROSENTHAL
Primary Phone Mobile - 310-387-3916
Secondary Phone

Location Assistant NA NA
Primary Phone Mobile - 000-000-0000
Secondary Phone

Fees

Posting 900	$414.00
Notification Charge	$334.00
FILMLA NON-REFUNDABLE FILM APPLICATION FEE	$685.00
LA CITY LANE AND STREET CLOSURE FEE	$312.00
LA CITY FIRE DEPARTMENT SPOT CHECK SURCHARGE	$85.00

Total Permit Fee $1,830.00

Number of Locations 1

NOT A PERMIT

Permit #F00152692

FilmL.A., Inc.
6255 W Sunset Blvd, 12th Floor
Hollywood, CA 90028
t: (213)977-8600 - f: (213)977-8601
www.filmla.com

Summary Information — Location

Permit Number	F00152692	**Location Manager**	DANIEL ROSENTHAL
Production Company	ARTS & SCIENCES	Primary Phone	Mobile - 310-387-3916
Insured Company	ARTS & SCIENCES	Secondary Phone	
Production Title	AT&T		

Location Address 468 La Brea Ave, Los Angeles, CA, 90036

Location Type Cafe

Film Dates 6/6/2019 - 6/6/2019 07:00 - 22:00 1 day

Open or Closed to the Public Closed

Generic Conditions

*Certain service and personnel fees required by jurisdictional agencies are not collected by FilmL.A. Any such fees must be paid directly to the appropriate agency, and a separate invoice will be provided to the permittee.
*LA CITY AND/OR LA COUNTY FIRE CHECKLIST ATTACHED TO FINAL PERMIT. THE PERMITTEE IS RESPONSIBLE FOR COMPLETING CHECKLIST PRIOR TO FILMING ACTIVITY AT THIS LOCATION. NON COMPLIANCE MAY RESULT IN ASSIGNMENT OF A FIRE OFFICER.
Community Survey Obtained
Must Maintain 5' Clearance on Sidewalks/Walkways
Must maintain local/emergency access
No cast or crew parking on area streets
No interference with merchant activity.
Number of uniformed officers listed on the permit is a minimum requirement. Permittee remains responsible for deploying a sufficient number of uniformed officers to provide traffic and crowd control to ensure the safety of the film crew and the public.
Traffic control must be done in accordance w/MUTCD
Traffic Officers Required
Uniformed officers shall have a copy of the film permit in their possession and are required to confirm that all traffic control signage devices are in place.

Please see attached documents
Arts & Sciences AA 2019.pdf
La Brea Ave btwn 4th St to 6th St ES curb - Arts & Sciences (Rev1).pdf

Equipment on Location

Type	Quantity
5 or 10 ton trucks	3
Cast/Crew vehicles	55
Catering Truck	1
Cube Trucks	4
Generator	1
Motor Homes	1

Personnel on Location

Type	Quantity
Cast	5
Crew	60
Off-Duty/Retired LAPD Officer(s)	2
Spot Check	1

NOT A PERMIT

FilmL.A., Inc.
6255 W Sunset Blvd, 12th Floor
Hollywood, CA 90028
t: (213)977-8600 - f: (213)977-8601
www.filmla.com

Summary Information — Location

Permit Number F00152692
Production Company ARTS & SCIENCES
Insured Company ARTS & SCIENCES
Production Title AT&T

Location Manager DANIEL ROSENTHAL
Primary Phone Mobile - 310-387-3916
Secondary Phone

Portable restrooms	1
Vans	3

Filming Activities Equipment on sidewalk only.; Exterior Dialogue; Exterior establishing shots; Interior Dialogue; Intermittent pedestrian control;

Jurisdiction **Political:** Los Angeles City - Council District 04 **Police:** Los Angeles Police Department **Fire:** Los Angeles City

Thomas Guide **Page:** 633 **Grid:** D2

Approvals

FILML.A. CLOSURES	Michael Gonzalez
LOS ANGELES CITY DEPARTMENT OF PUBLIC WORKS	Cairo Hunter
LOS ANGELES CITY POLICE DEPARTMENT	Gabriel Aleman

Parking

Base Camp	**Crew Parking**	189 The Grove Dr, Los Angeles, CA, 90036
Location Type : Filming Location	Location Type : Other Location	

Posting "No Parking" signs E/S S LA BREA AVE., W 4TH ST- 6TH ST

Approximate Footage 601 - 900 **Log Number** 243506

Date(s) 6/6/2019 to 6/6/2019 **Time(s)** 07:00 to 22:00

Posting "No Parking" signs W/S S SYCAMORE AVE., W 4TH ST- 6TH ST

Approximate Footage 601 - 900 **Log Number** 243507

Date(s) 6/6/2019 to 6/6/2019 **Time(s)** 07:00 to 22:00

Lane / Full Closure E/S CURB LANE CLOSURE S LA BREA AVE., W 4TH ST- 6TH ST

Approximate Footage 0 - 300

Date(s) 6/6/2019 to 6/6/2019 **Time(s)** 07:00 to 22:00

NOT A PERMIT

FilmL.A., Inc.
6255 W Sunset Blvd, 12th Floor
Hollywood, CA 90028
t: (213)977-8600 - f: (213)977-8601
www.filmla.com

Summary Information

Location

Permit Number	F00152692	**Location Manager**	DANIEL ROSENTHAL
Production Company	ARTS & SCIENCES	Primary Phone	Mobile - 310-387-3916
Insured Company	ARTS & SCIENCES	Secondary Phone	
Production Title	AT&T		

NOT A PERMIT

APPOINTMENT OF FILM THIS PRODUCTION SERVICES, INC. AS AUTHORIZED AGENT AND REPRESENTATIVE

I certify that I am a representative of **Arts & Sciences** ("Principal") and am
Name of "Principal" / Production Company
authorized to enter into binding contractual agreements on Principal's behalf provided Principal has pre-approved such agreements. I further certify that I am authorized by principal to appoint other representatives and agents for Principal and to give such representatives and agents authority to enter into and bind Principal to agreements relating to the issuance and compliance with location film (e.g. theatrical, television, commercial, and other motion picture filming) and still photographic permits, including the permits themselves and any riders to such permits. Acting on the behalf of Principal in my capacity as it's authorized representative, I appoint Film This Production Services, Inc. (a.k.a. Film This) and it's employees and agents ("Film This") as Principal's authorized representatives and agents to apply for and receive location film (e.g. theatrical, television, commercial, and other motion picture filming) and still photographic permits on behalf of Principal through the *FILML.A., INC.* for any city , county or other jurisdiction where *FILML.A., INC.* operates, in accordance with Principal's instructions, to negotiate, discuss, accept, modify, agree to bind the Principal to the terms and conditions of such permits (including any restrictions and/or community guidelines applicable to any such permit) and to execute such permits on behalf of Principal. Principal understands, acknowledges and agrees that it (and/or it's insurer) remains responsible for liable and all obligations imposed by or incidental to any permit or rider issued to Principal signed by an employee or agent of (including any coordinator, runner or messenger used by) Film This. Principal further agrees to comply with the terms and conditions of any such permits and hereby appoints Film This as an authorized representative to facilitate compliance with such terms and conditions following issuance of such permits and to enter into agreements for Principal with respect thereto. Any person, City, agency, entity or organization (including *FILML.A., INC.* and any city, county or other jurisdiction where *FILML.A., INC.* operates) may rely on this appointment and not need obtain any further authorization for any act described herein. An original or faxed copy of this appointment shall be sufficient and may be treated as an original for all purposes. The appointment may be revoked by Principal at anytime in writing delivered to *FILML.A., INC.*, but in any case shall expire one (1) year from the date of execution set forth below.

I declare under penalty of perjury under the laws of the State of California that I am authorized to appoint Film This as an agent for Principal and based on that authority I hereby appoint Film This as Principal's agent as set forth herein.

Dated **6/5/19** By _____
Representative's Signature

Arts & Sciences	**662 N Robertson Blvd**
Name of "Principal" (Production Company)	Principal's Address
Daniel Rosenthal	**West Hollywood CA 90069**
Print Princpal Representative's Name	City, State, Zip Code
Location manager	**310-387-3916**
Representative's Title (i.e. UPM, Loc Mgr)	Principal's Telephone Number

NOT A PERMIT

Permit #F00152693

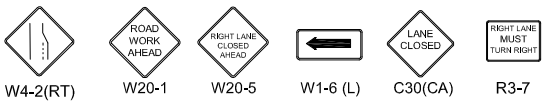

W4-2(RT) W20-1 W20-5 W1-6 (L) C30(CA) R3-7

Ⓢ TRAFFIC SIGNAL

● TRAFFIC CONE

TYPE I W/ SIGN

FLASHING ARROW SIGN (FAS)

ALL TRAFFIC CONTROL WILL BE INSTALLED TO MEET OR EXCEED THE LATEST CA-MUTCD MINIMUM REQUIREMENTS

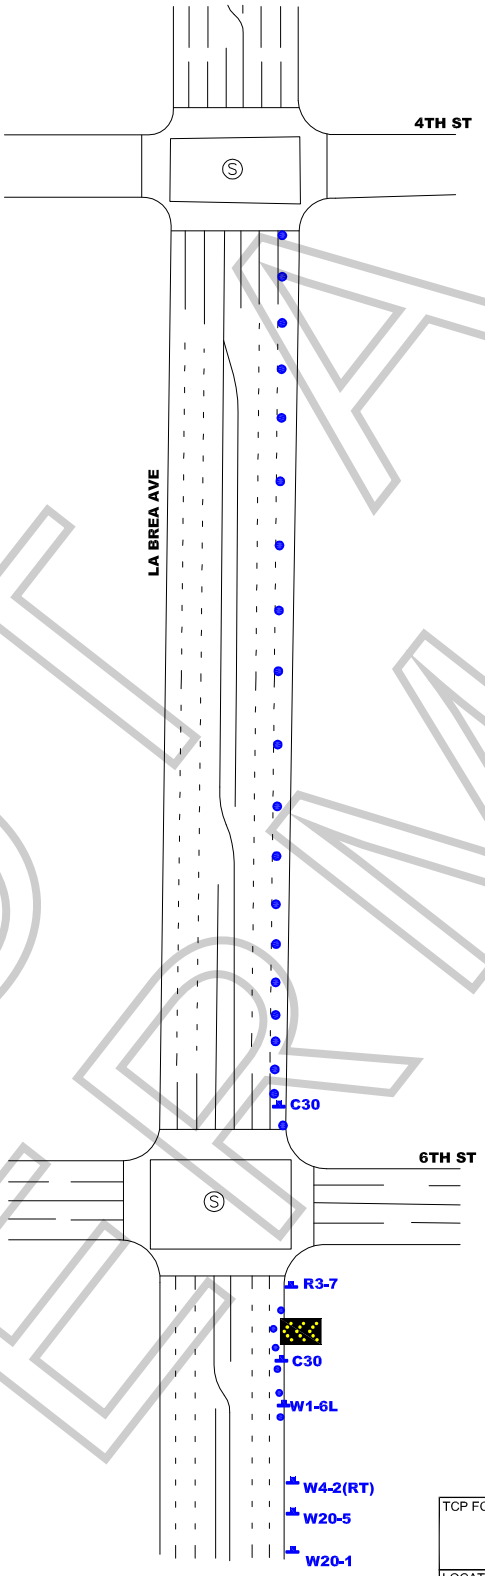

NOT A PERMIT

WORK ZONE TRAFFIC CONTROL PLAN GENERAL NOTES

1. DATE/TIME: 6-6-19 FROM 07:00 HOURS TO 22:00 HOURS.

2. ALL SIGNING, STRIPING, AND TRAFFIC CONTROL DEVICES SHALL CONFORM TO THE (CURRENT) STATE OF CALIFORNIA DEPARTMENT OF TRANSPORTATION (CALTRANS) STANDARD PLANS AND STANDARD SPECIFICATIONS, CALIFORNIA MUTCD, AND ANY ADDENDUMS THERETO, AND AS SHOWN ON THESE PLANS, SYMBOLS AND ABBREVIATIONS USED ARE SHOWN ON CALTRANS STANDARD PLANS.
3. THERE WILL BE NO INTERFERENCE WITH TRAFFIC SIGNALS OR CROSSWALKS.
4. CONES WILL BE 28" MINIMUM HEIGHT AND HAVE REFLECTORIZED SLEEVES FOR NIGHT WORK.
5. POLICE WILL DIRECT TRAFFIC IF NECESSARY.

TCP FOR:	ARTS & SCIENCES: "AT&T"
LOCATION:	E/S CURB LANE OF LA BREA AVE FROM 4TH TO 6TH ST. LOS ANGELES, CALIFORNIA
CONTACT:	ELISA SMITH OFFICE# 310-387-3916 DANIEL ROSENTHAL PH# 310-387-3916
	JCL TRAFFIC SERVICES (213) 622-9775 C31-CA Lic # 805357
DATE / REVISIONS	DRAFTER: MARIO MENJIVAR SCALE: N.T.S. FILM LA: TK